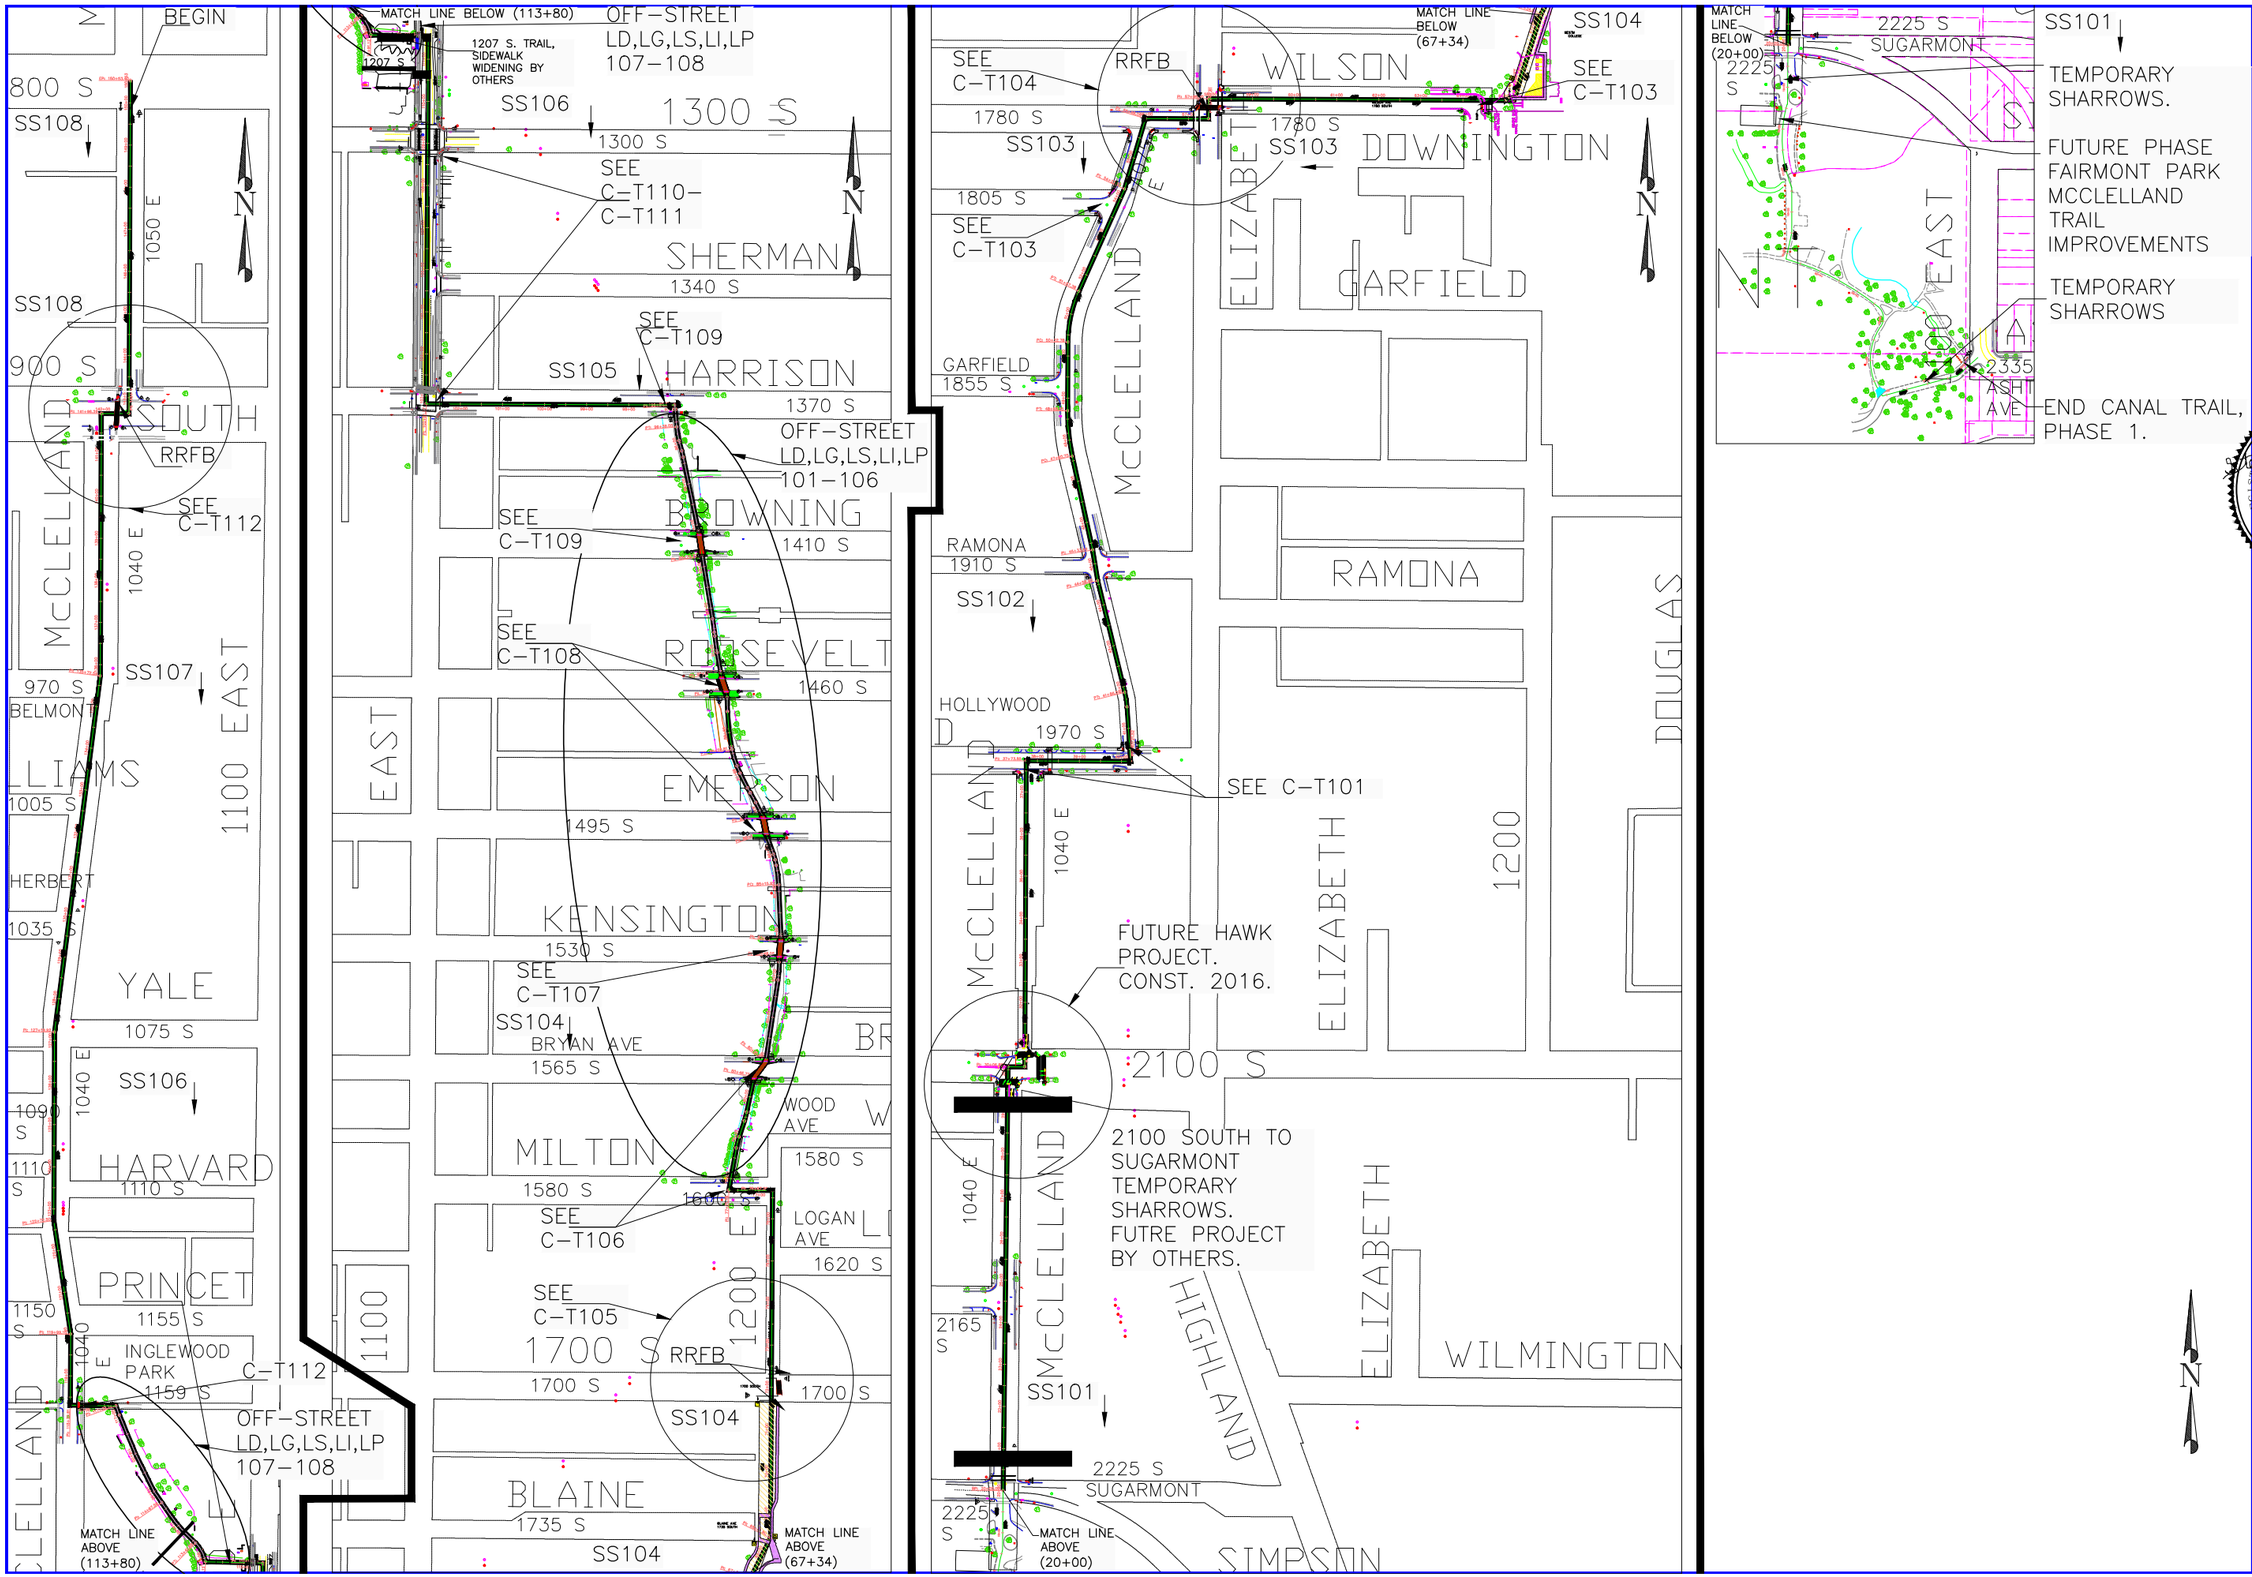

PREPARER:

SALT LAKE CITY CORPORATION

COMMUNITY AND ECONOMIC DEVELOPMENT

ENGINEERING DIVISION

349 SOUTH 200 EAST, SUITE 100 SALT LAKE CITY, UTAH 84111-2836
TELEPHONE: 801-535-7961
FAX: 801-535-6093
E-MAIL: WWW.SLCGOV.COM

PREPARER CONSULTANTS:

PROFESSIONAL SEAL:

No. 188223
Stephanie A Toombs
04/06/16
State of Utah

PROJECT IDENTIFICATION:

McCLELLAND TRAIL IMPROVEMENTS (2350 SOUTH TO 800 SOUTH)

PROJECT OWNER:

SALT LAKE CITY CORPORATION

451 SOUTH STATE STREET
SALT LAKE CITY, UTAH 84111-2836
WWW.SLCGOV.COM

MARK	DATE	DESCRIPTION

PREPARER #:	SLC CORP.
CONTRACT #:	N/A
PROJECT #:	108065
FILE #:	ENTRY
DRAWING FILE:	ENTRY
DRAWN BY:	SAT
CHECKED BY:	SAT
COPYRIGHT:	N/A

SHEET TITLE:

SITE ORIENTATION MAP

SHEET IDENTIFIER:

GI002

BINDING ORDER 2